


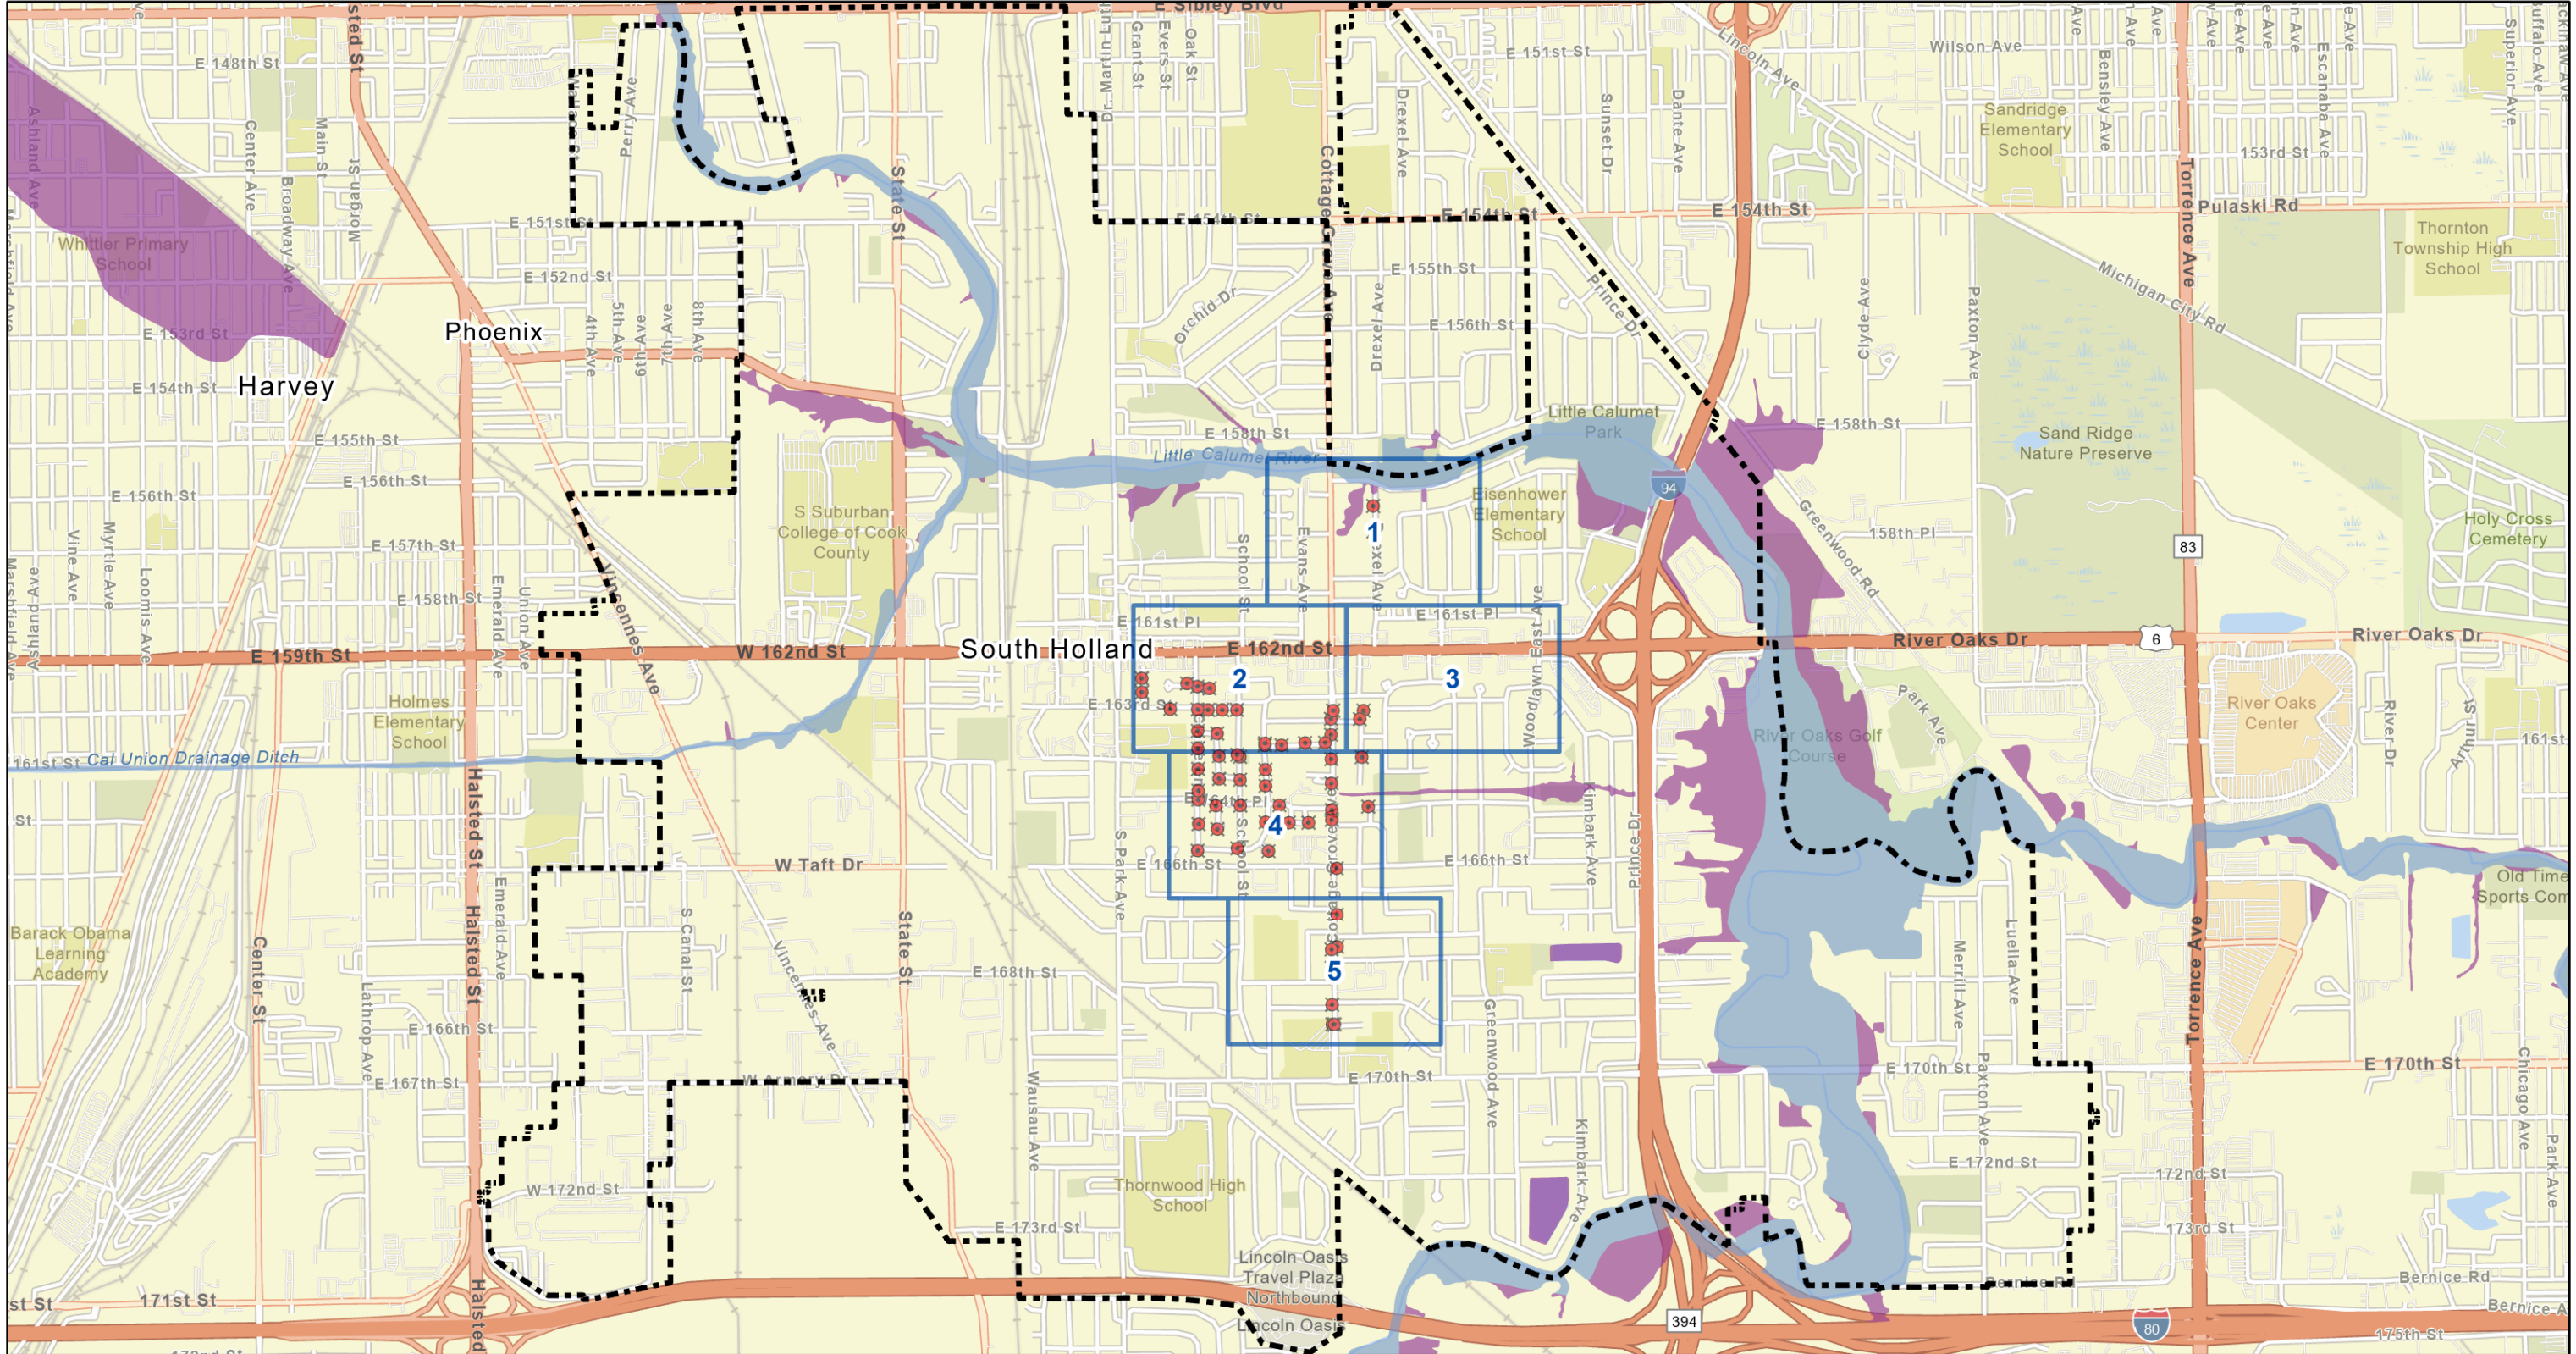

Village of South Holland

Sanitary Manhole Rehabilitation 2024

Basins 2, 12, 21



- Legend**
- Manholes to be Repaired
 - Results Map Page Index
 - Village Limits

- FEMA Flood Hazard**
- 100-year Floodplain
 - Floodway


1 inch = 2,000 feet



Village of South Holland

Sanitary Manhole Rehabilitation 2024

Basins 2, 12, 21

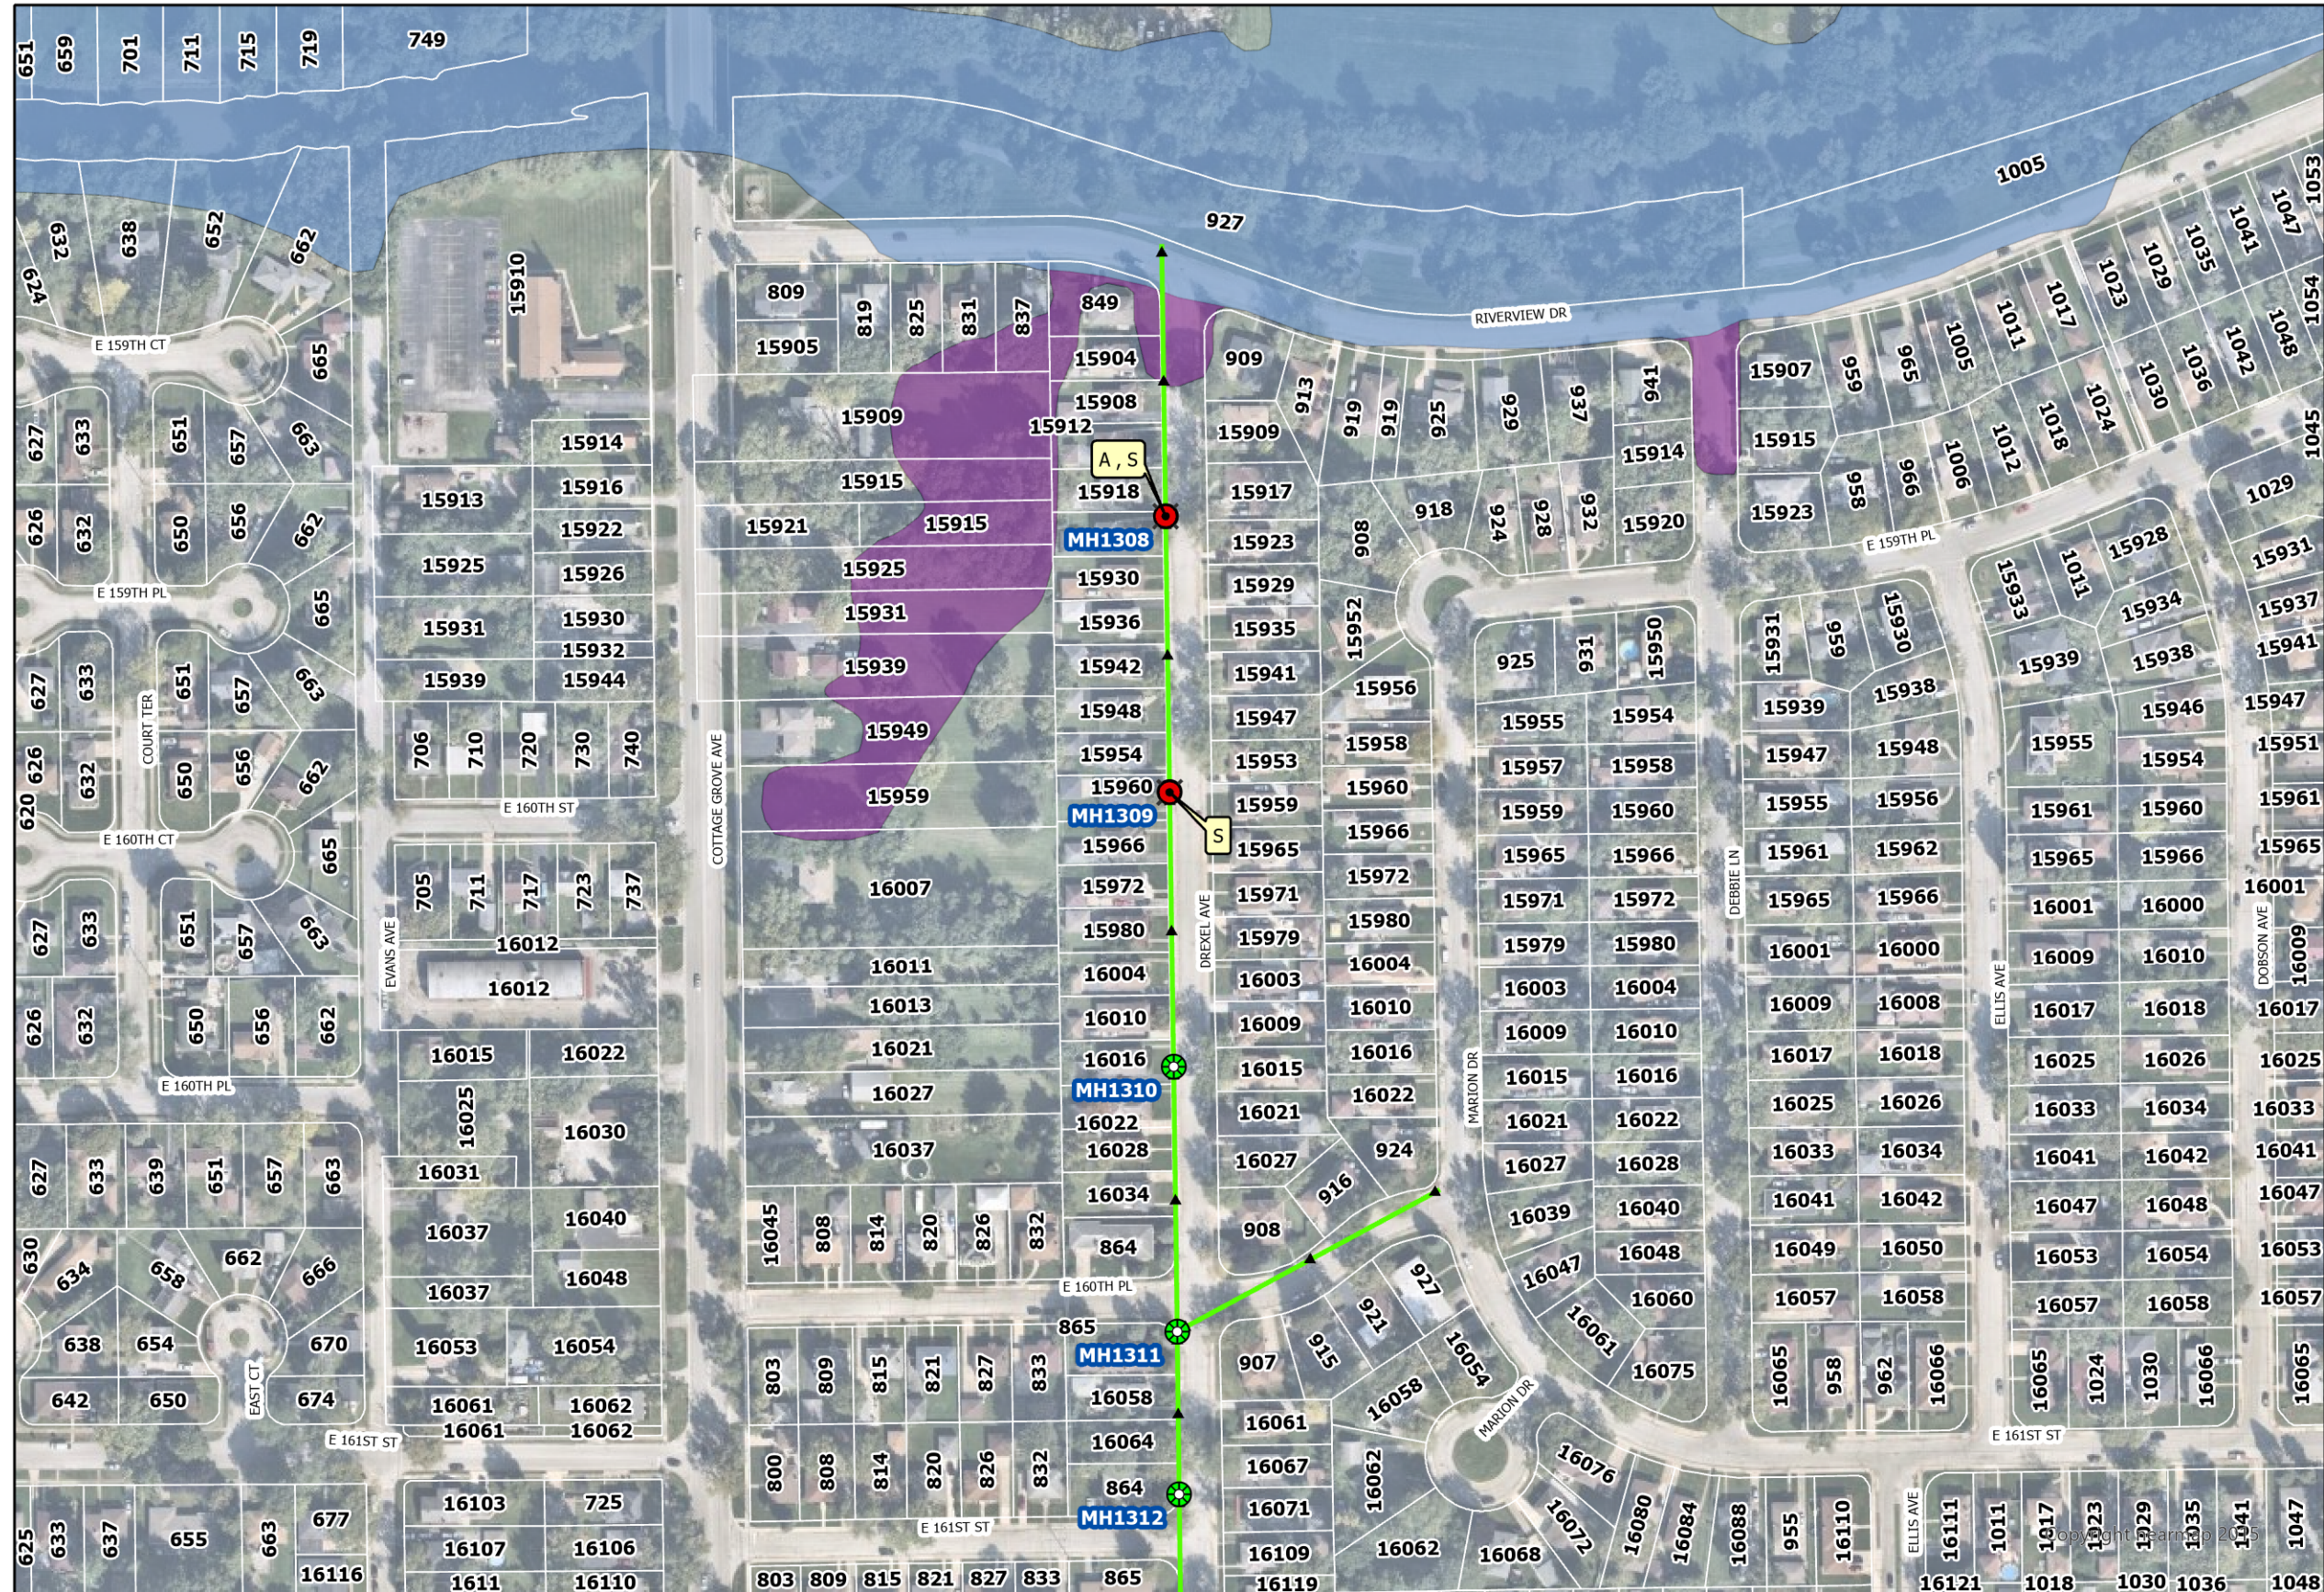

Legend


- Manholes to be Repaired
- Sanitary Sewer Manholes
- Sanitary Sewer Main
- State Roads
- County Roads

FEMA Flood Hazard

- 100-year Floodplain
- Floodway

Manhole Repair Legend

- A -- SEAL & ADJUST MANHOLE FRAME
- BI -- REPOUR MANHOLE BENCH
- CG -- CURTAIN GROUT MANHOLE
- F -- INSTALL FRAME & GASKET SEAL COVER
- G -- GROUT MANHOLE
- GP -- GROUT PIPE SEALS
- H -- MANHOLE TO BE HEAVY CLEANED
- ICS -- INSTALL INTERNAL CHIMNEY SEAL
- S -- MANHOLES TO BE INTERNALLY SEALED - CEMENTITIOUS
- W -- PATCH WALL JOINTS

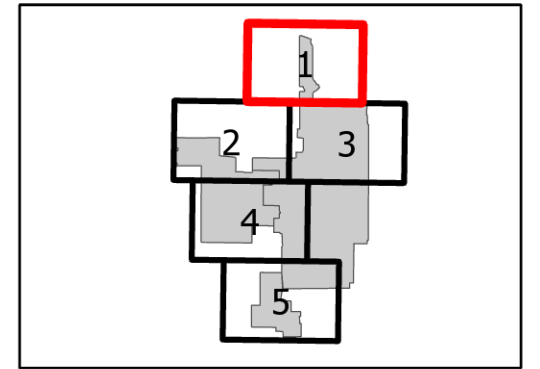

1


1 inch = 200 feet

Page 1 of 5

Village of South Holland

Sanitary Manhole Rehabilitation 2024

Basins 2, 12, 21

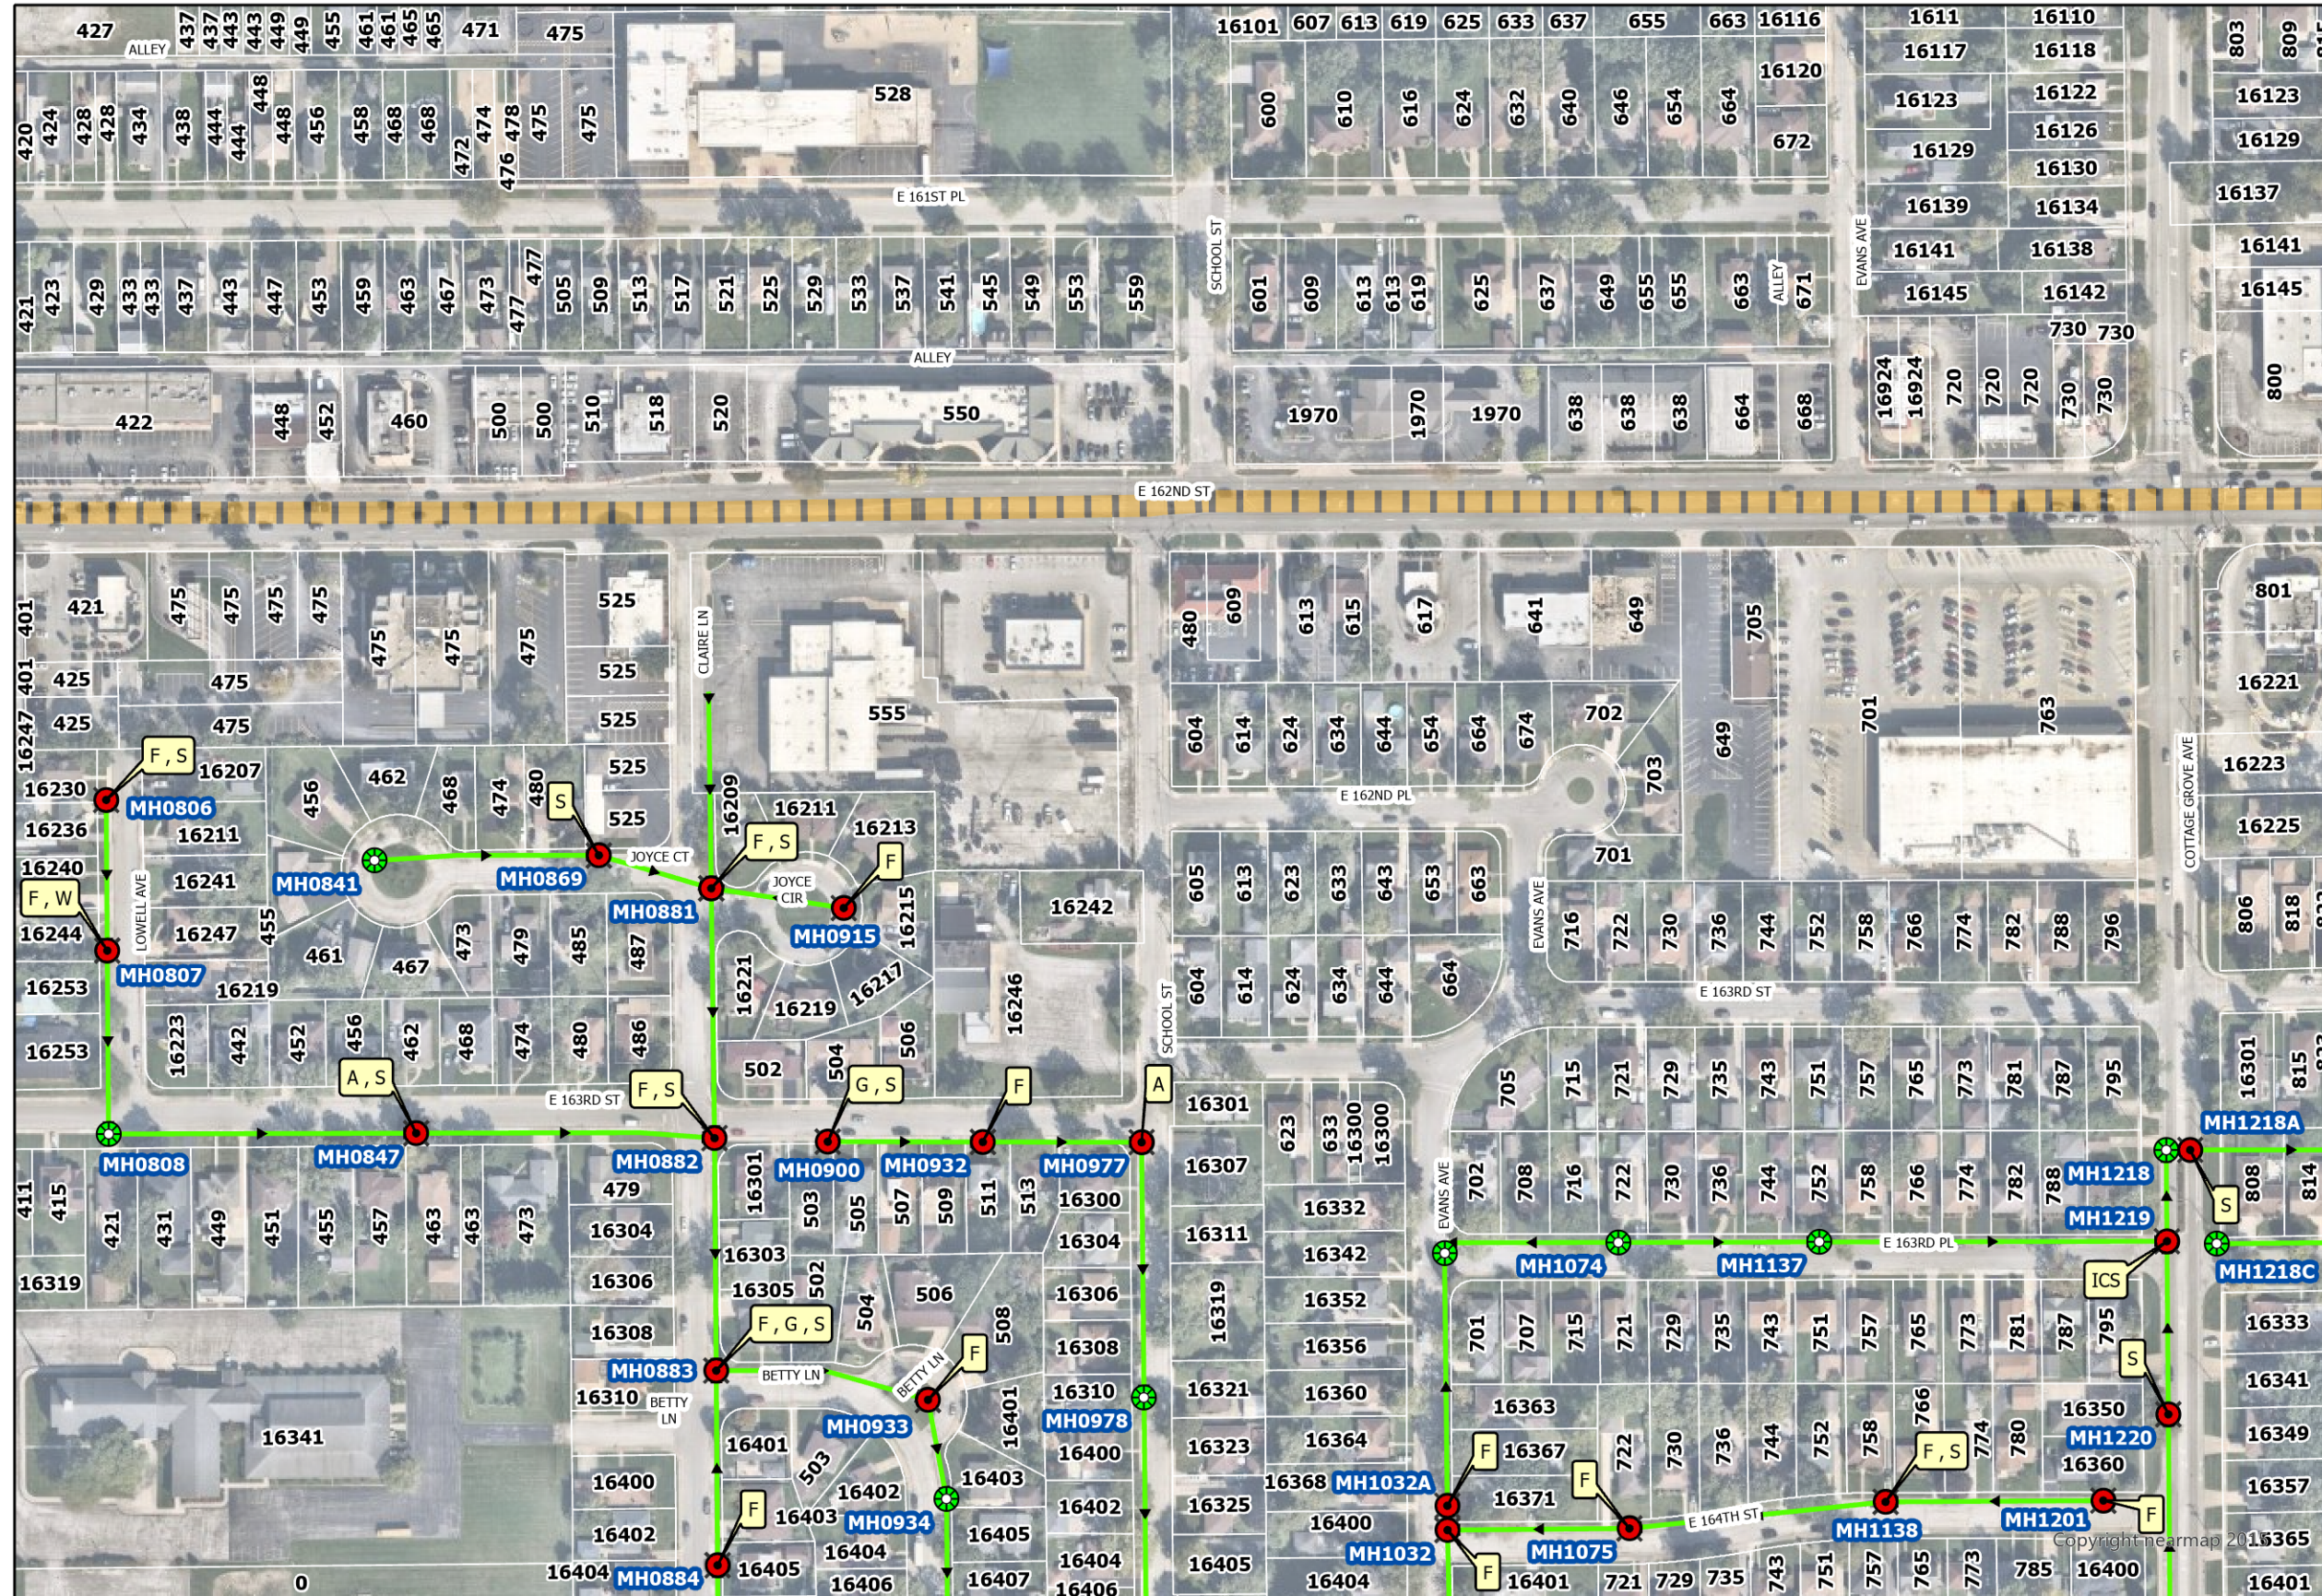

Legend


- Manholes to be Repaired
- Sanitary Sewer Manholes
- Sanitary Sewer Main
- State Roads
- County Roads

FEMA Flood Hazard

- 100-year Floodplain
- Floodway

Manhole Repair Legend

- A -- SEAL & ADJUST MANHOLE FRAME
- BI -- REPAIR MANHOLE BENCH
- CG -- CURTAIN GROUT MANHOLE
- F -- INSTALL FRAME & GASKET SEAL COVER
- G -- GROUT MANHOLE
- GP -- GROUT PIPE SEALS
- H -- MANHOLE TO BE HEAVY CLEANED
- ICS -- INSTALL INTERNAL CHIMNEY SEAL
- S -- MANHOLES TO BE INTERNALLY SEALED - CEMENTITIOUS
- W -- PATCH WALL JOINTS

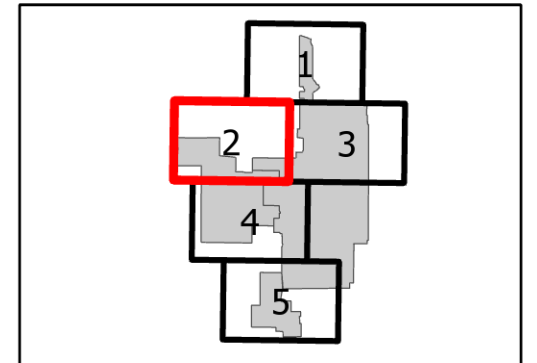

2

1 inch = 200 feet


Page 2 of 5



Village of South Holland

Sanitary Manhole Rehabilitation 2024

Basins 2, 12, 21

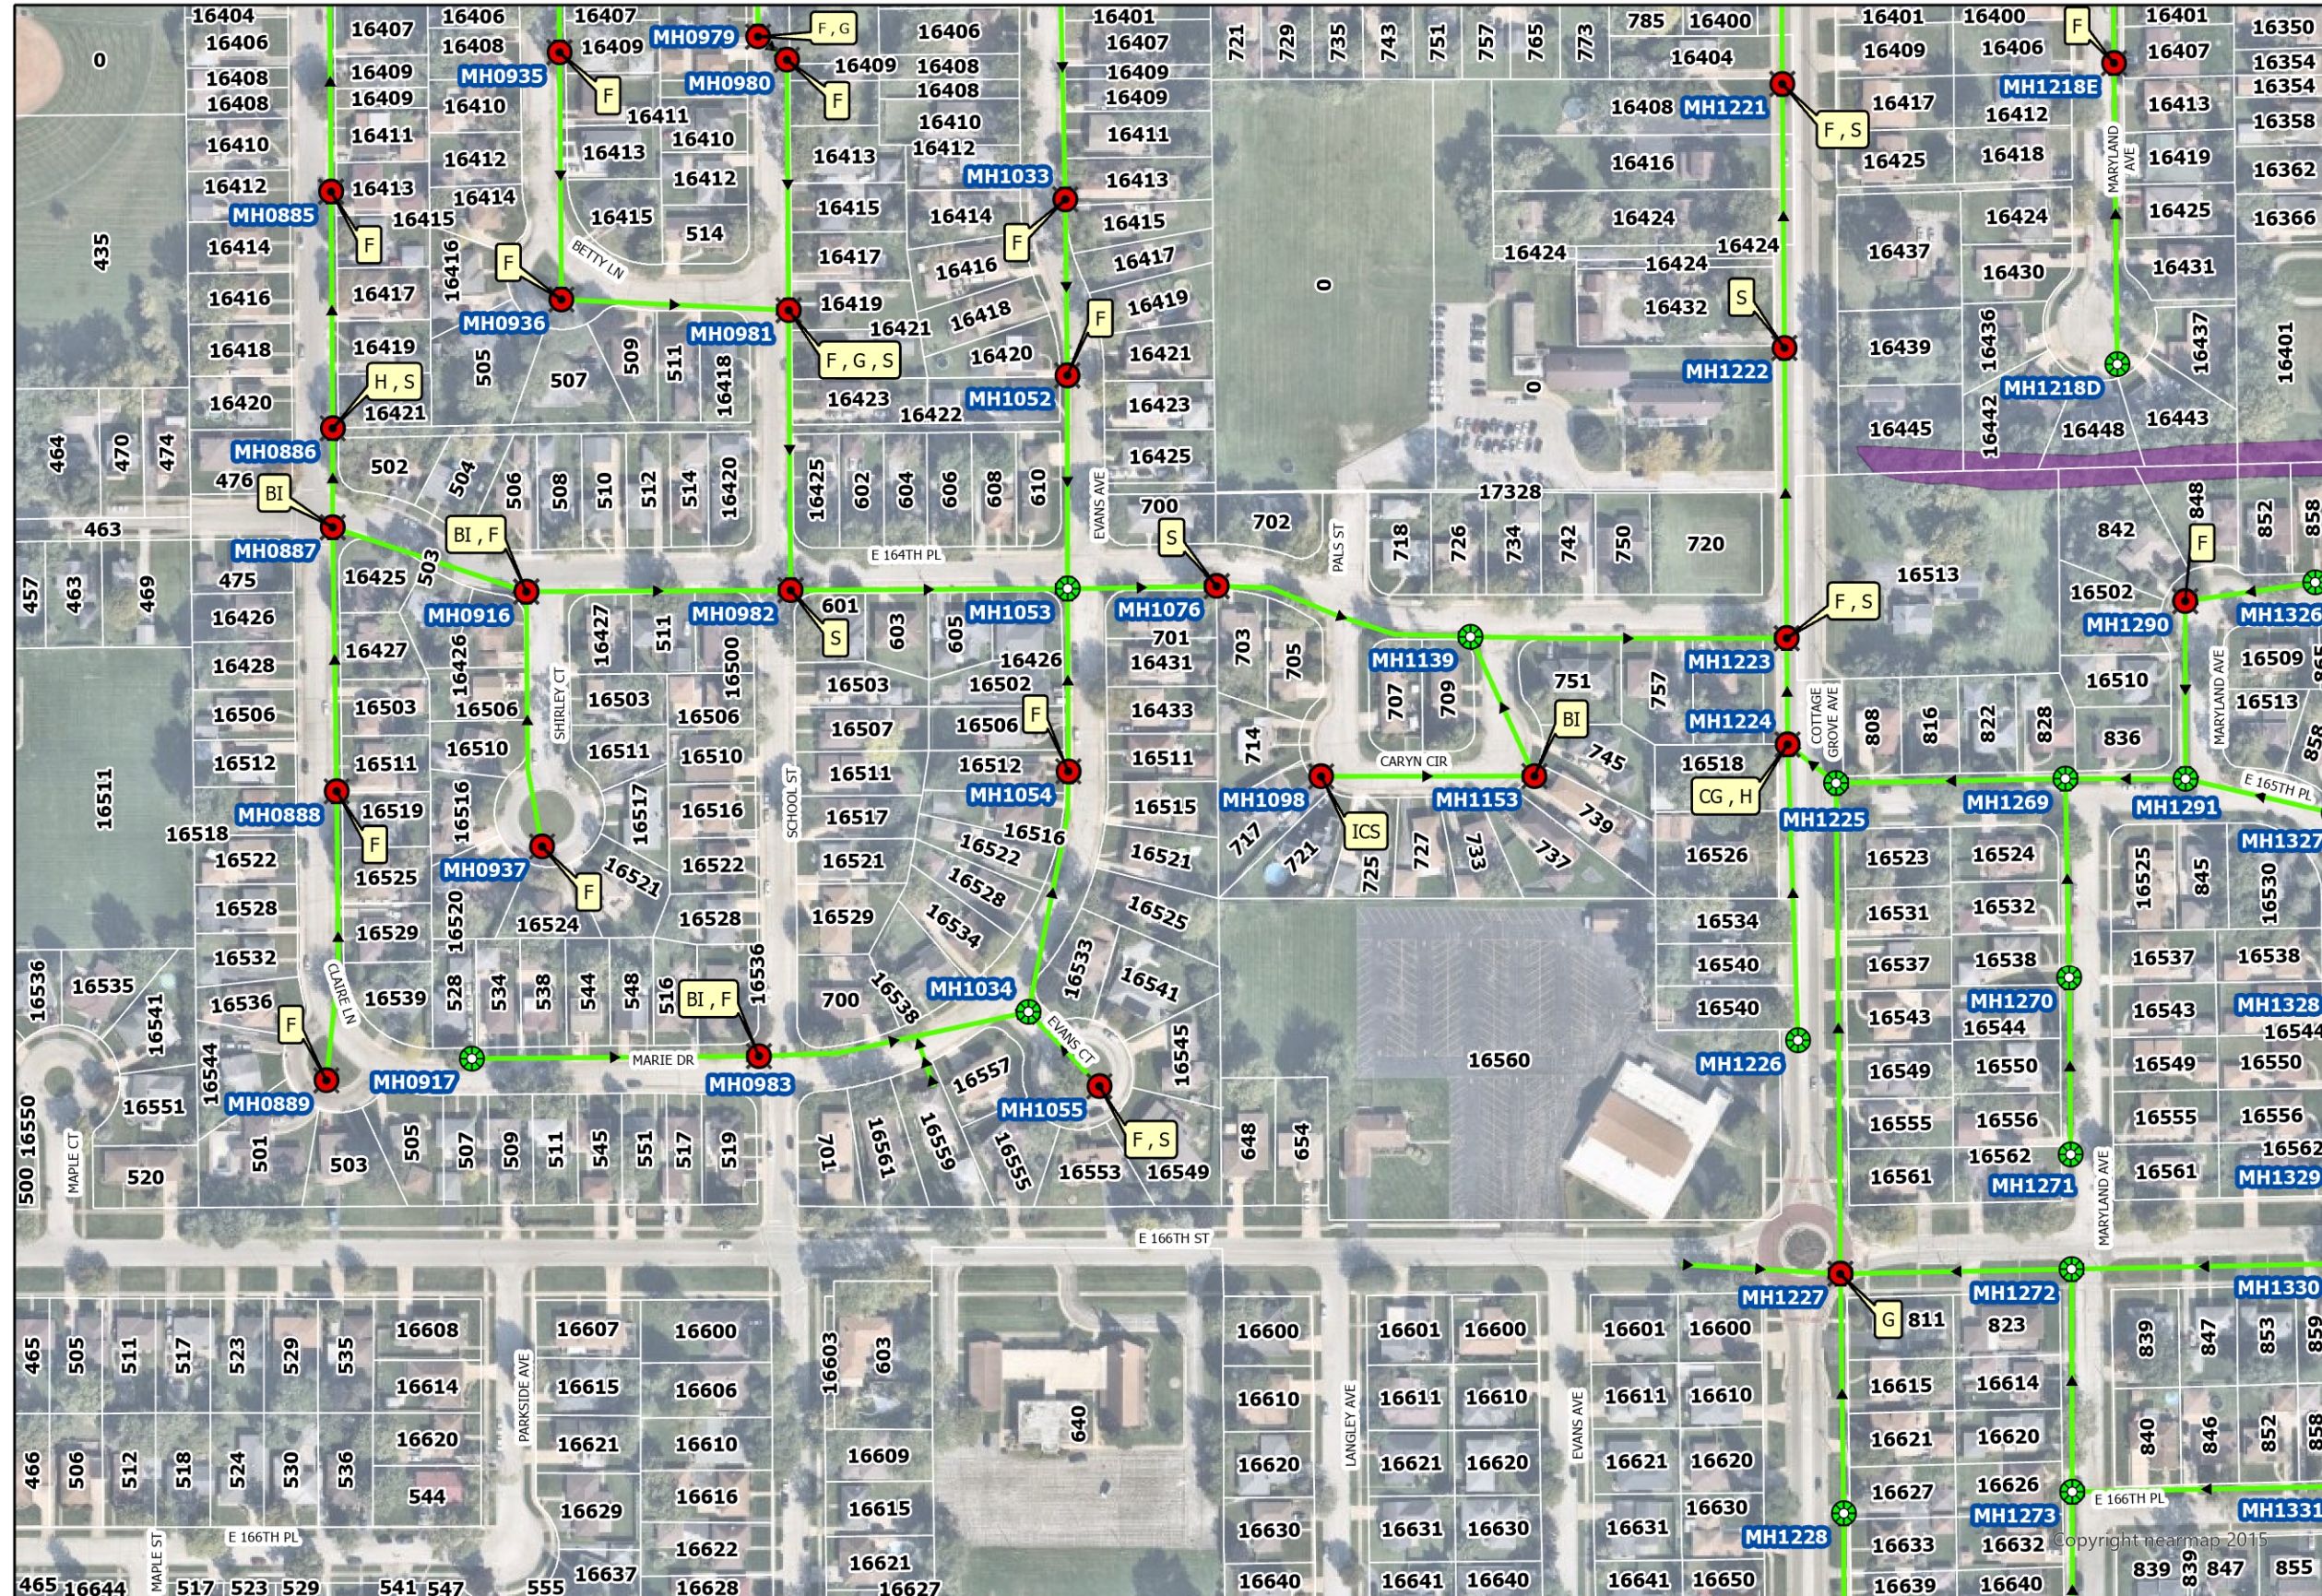


Legend

- Manholes to be Repaired
- Sanitary Sewer Manholes
- Sanitary Sewer Main
- State Roads
- County Roads
- FEMA Flood Hazard**
- 100-year Floodplain
- Floodway

Manhole Repair Legend

- A -- SEAL & ADJUST MANHOLE FRAME
- BI -- REPAIR MANHOLE BENCH
- CG -- CURTAIN GROUT MANHOLE
- F -- INSTALL FRAME & GASKET SEAL COVER
- G -- GROUT MANHOLE
- GP -- GROUT PIPE SEALS
- H -- MANHOLE TO BE HEAVY CLEANED
- ICS -- INSTALL INTERNAL CHIMNEY SEAL
- S -- MANHOLES TO BE INTERNALLY SEALED - CEMENTITIOUS
- W -- PATCH WALL JOINTS

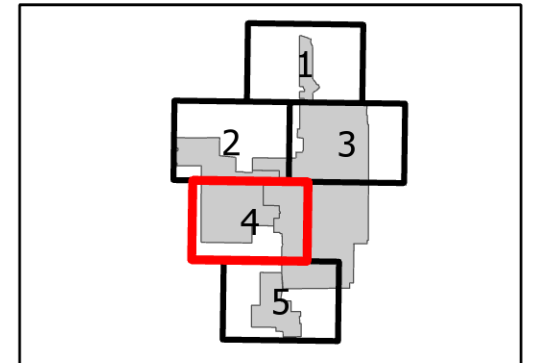

4

1 inch = 200 feet

Page 4 of 5

